APPENDIX B
Project Street Locations Vicinity Map

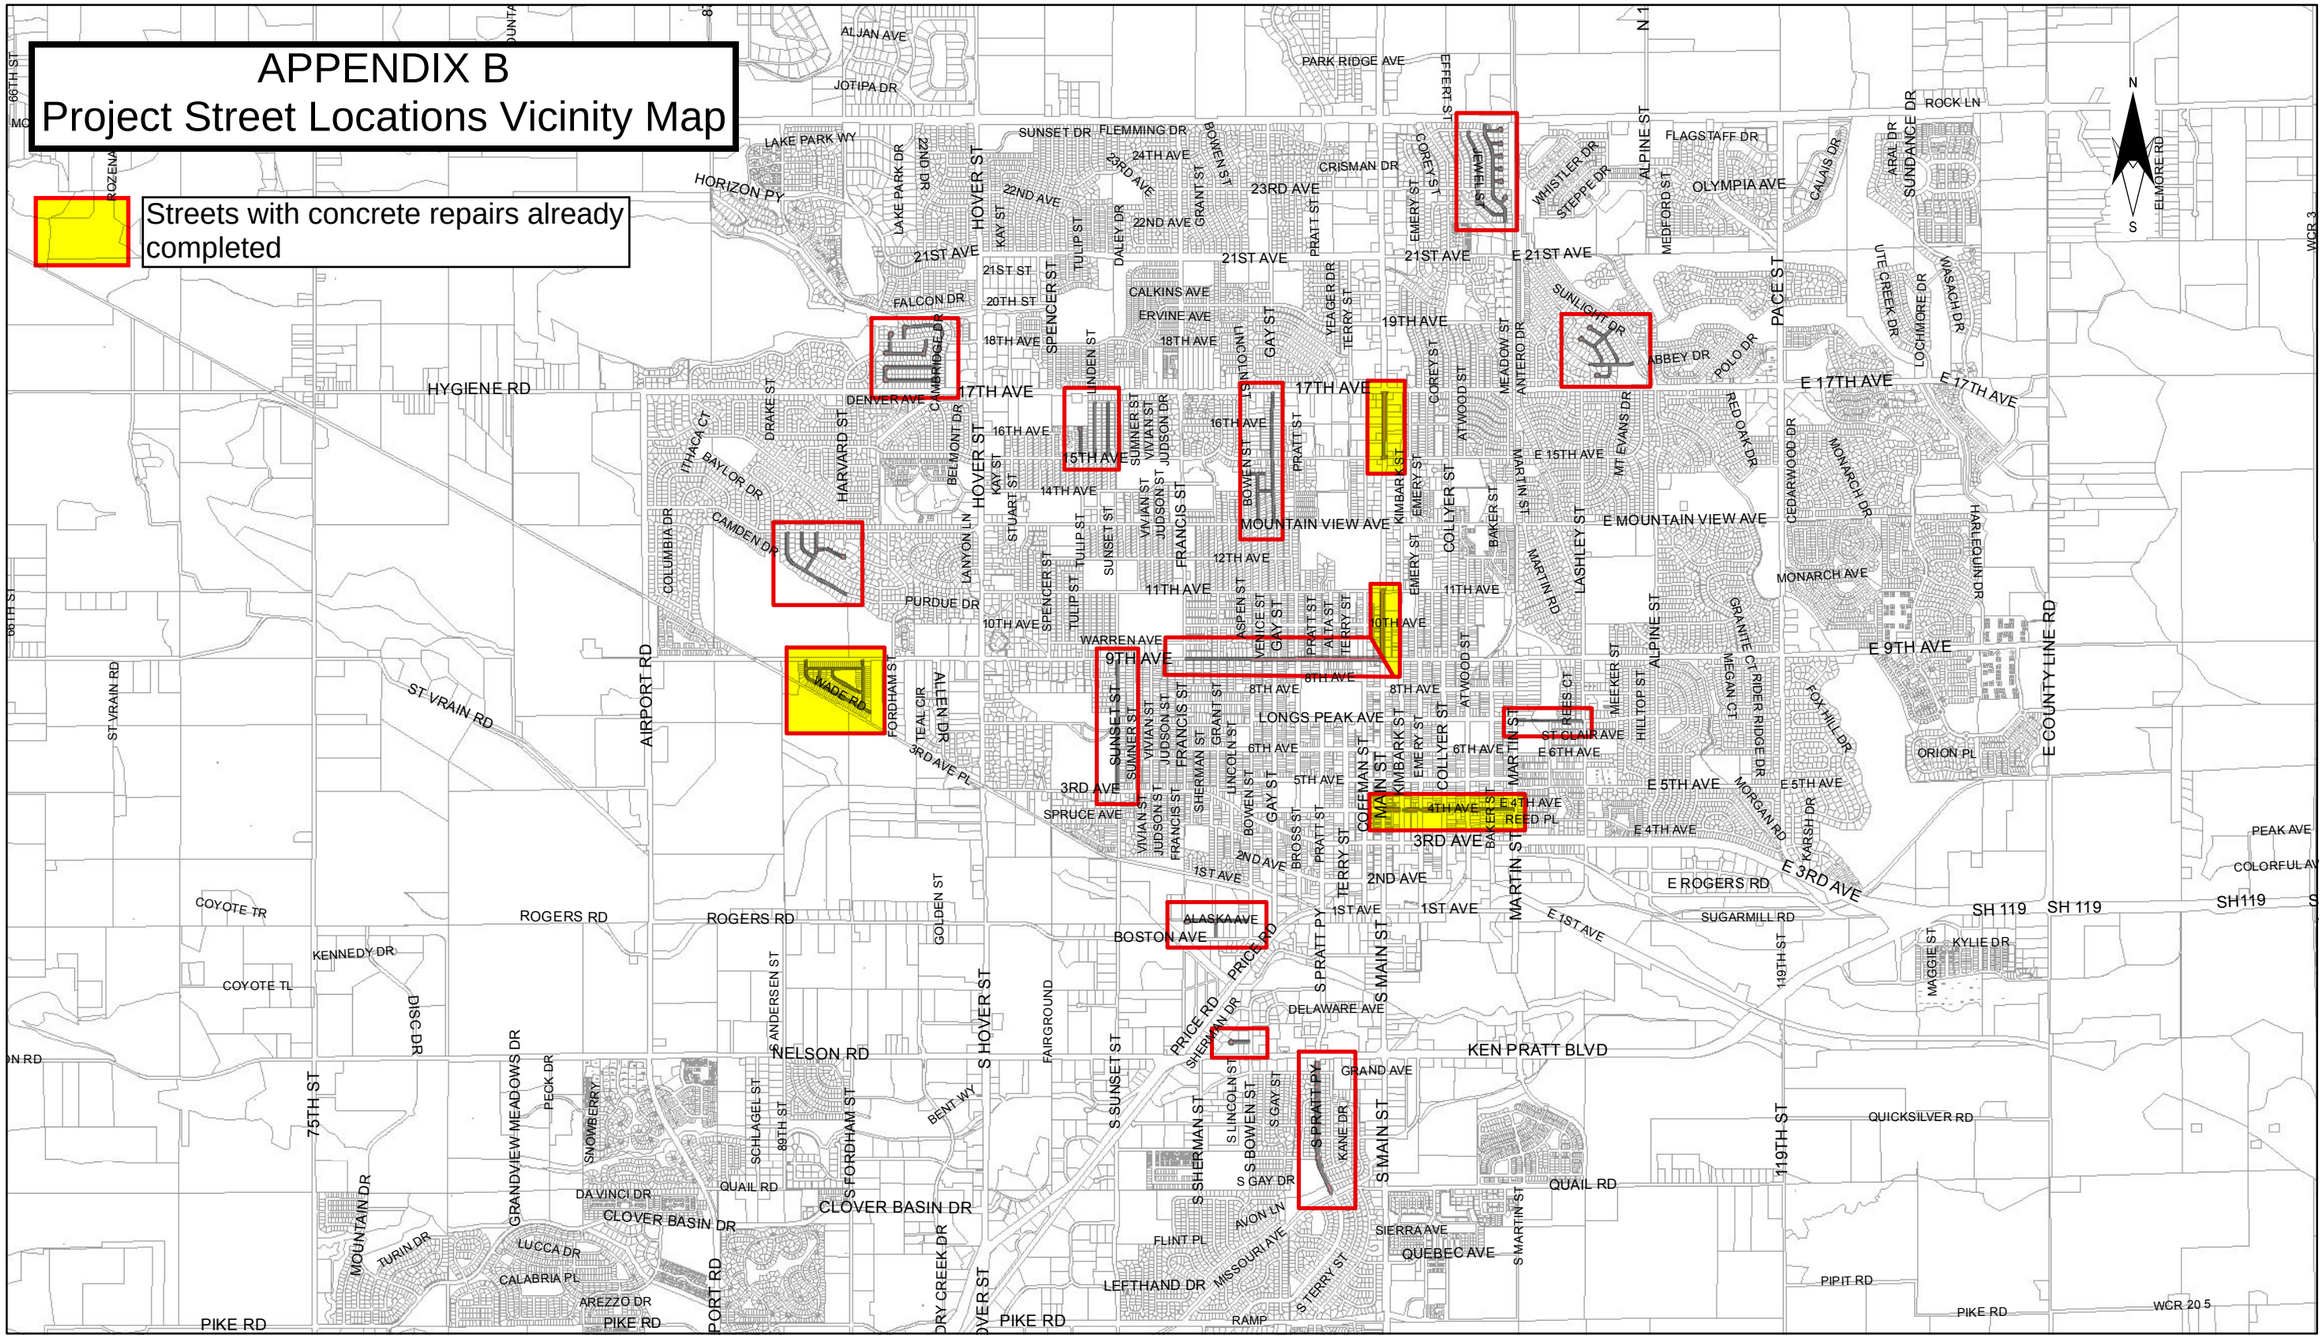

Print Date: 12/30/2013	Revisions		
File Name: 562010_2014_Overlay_Sheets	Date:	Comments:	Init:
11" x 17" Sheet Horiz. Scale: 1 " = 3,000 '			
22" x 34" Sheet Horiz. Scale:			
0 700 1,400 2,800 Feet			

CITY of LONGMONT
385 Kimbark Street
Longmont, Co. 80501
Phone: 303-651-6304 FAX: 303-651-8352
PUBLIC WORKS & NATURAL RESOURCES DEPT.

No Revisions:	2014 OVERLAY PROGRAM VICINITY & ROUTE MAP	Project No. / Year
Revised:	Designer:	562010
	Detailer:	2014
Void:	Subset:	Subset Sheet: Page 1 of 19
		Sheet Number: ii

Path: I:\Projects\T-1 Street Rehabilitation Program\562010_2014\ArcMap\562010_2014_Overlay_Sheets.mxd