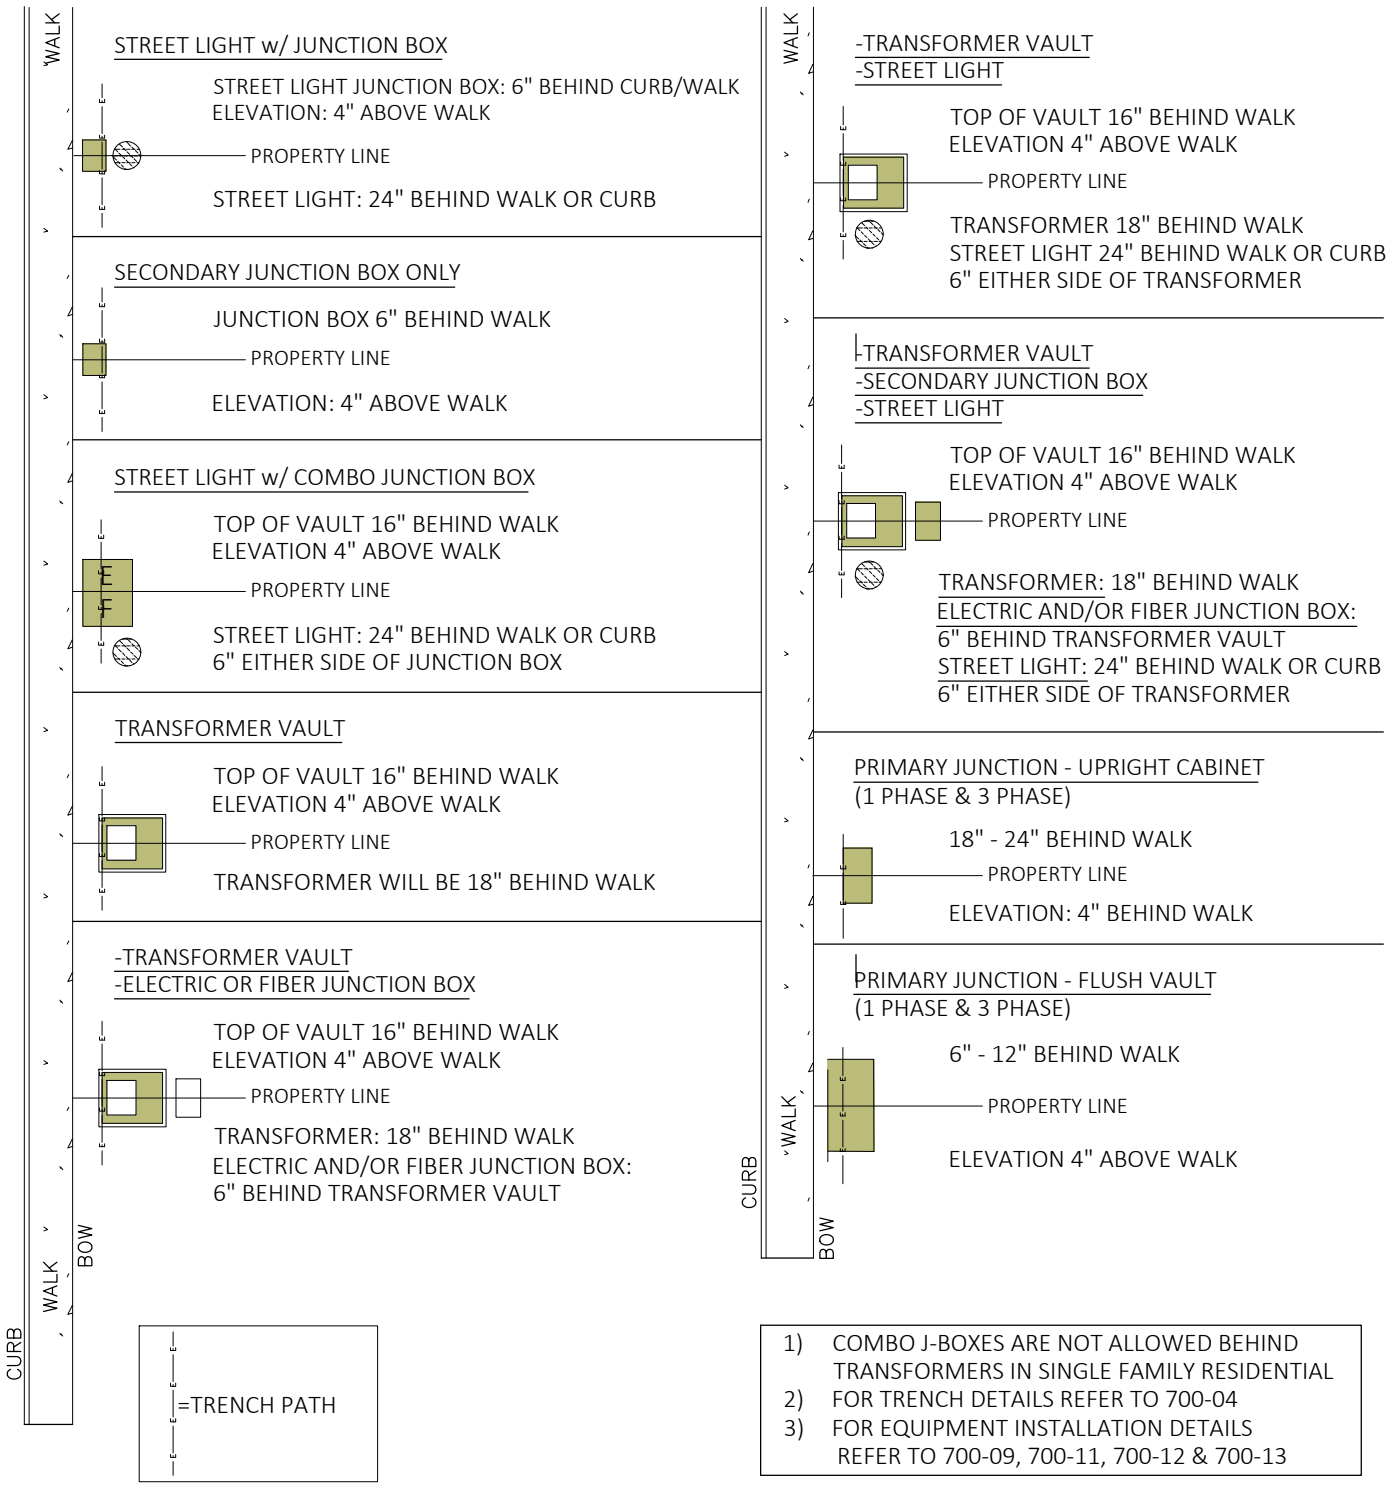

1) COMBO J-BOXES ARE NOT ALLOWED BEHIND TRANSFORMERS IN SINGLE FAMILY RESIDENTIAL
2) FOR TRENCH DETAILS REFER TO 700-04
3) FOR EQUIPMENT INSTALLATION DETAILS REFER TO 700-09, 700-11, 700-12 & 700-13

ELECTRIC SERVICES

CALL 1-800-922-1987 TO OBTAIN UTILITY LOCATES

NOT TO SCALE

CITY OF LONGMONT COLORADO

EQUIPMENT ALIGNMENT ON TRENCH

1100 S SHERMAN ST
LONGMONT, CO 80501

PHONE: 303-651-8386
FAX: 303-651-8796

Revision #:	
Approved by:	
Date Approved:	
File: UG Drawings_2025	
DETAIL	
700-05	